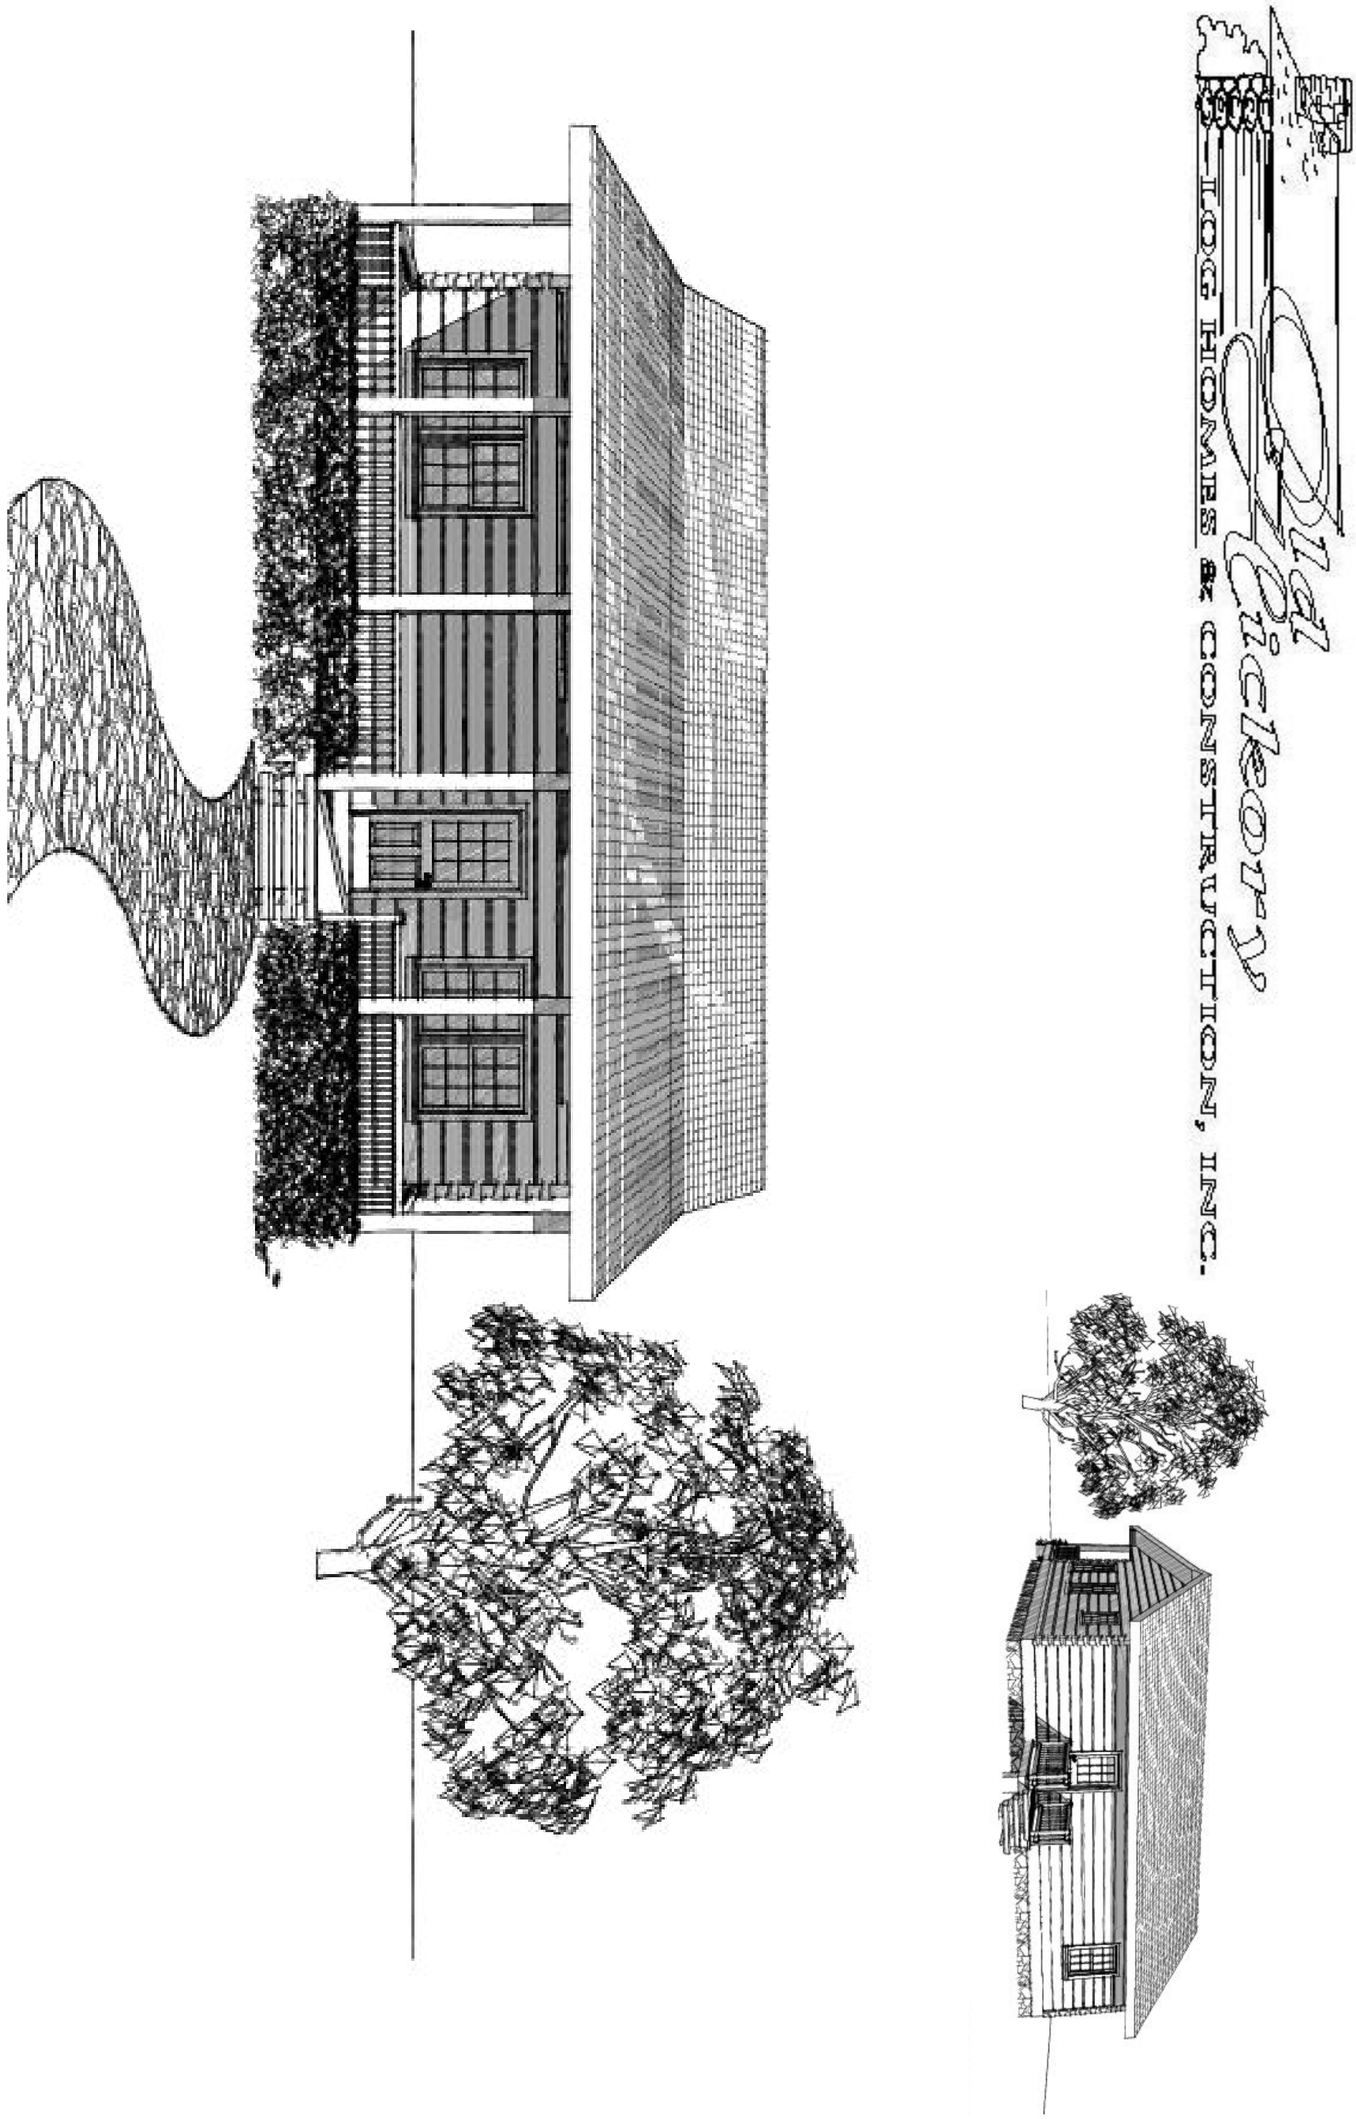

A1	SHEET TITLE COVER PAGE	RESIDENCE OF: THE COUNTRY CABIN I	COMPANY INFORMATION:
	HEATED SQUARE FOOTAGE FIRST FLOOR: 936		OLD HICKORY LOG HOMES, INC. 5881 E. Hwy. 150 Suite 104 DENVER, NC 28037 PHONE: 704-489-8989 FAX: 704-489-8990 WWW.OLDHICKORYLOGHOMES.COM
	SECOND FLOOR:		
OF 4	BASEMENT:	**PRELIMINARY DOCUMENTS**	

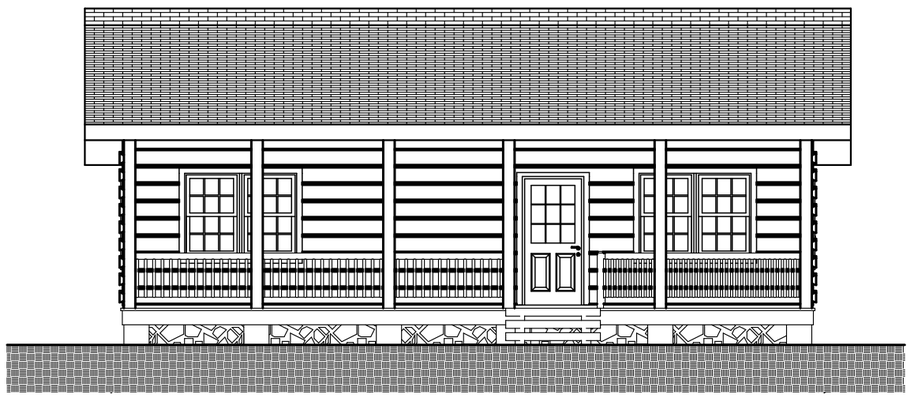

FRONT ELEVATION
SCALE: 1/8" = 1'-0"

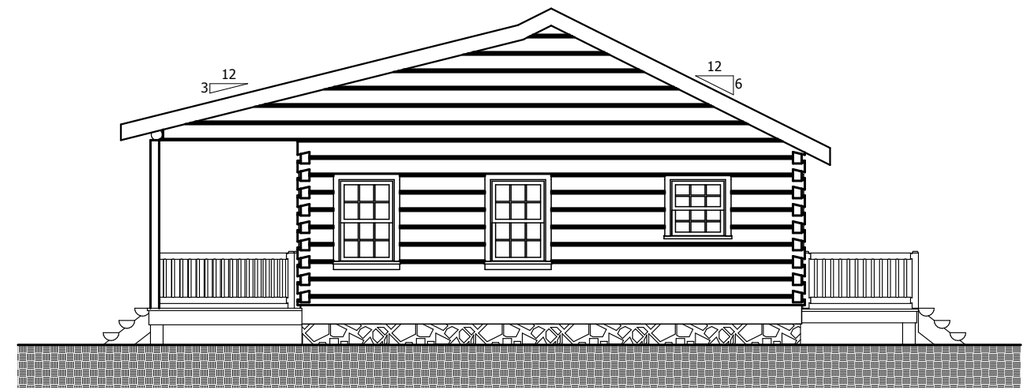

RIGHT ELEVATION
SCALE: 1/8" = 1'-0"

REAR ELEVATION
SCALE: 1/8" = 1'-0"

LEFT ELEVATION
SCALE: 1/8" = 1'-0"

Old Hickory
LOG HOMES & CONSTRUCTION, INC.

COMPANY INFORMATION:

OLD HICKORY LOG HOMES, INC.
5881 E. Hwy. 150 Suite 104
DENVER, NC 28037
PHONE: 704-489-8989
FAX: 704-489-8990
WWW.OLDHICKORYLOGHOMES.COM

RESIDENCE OF:

THE COUNTRY CABIN I

SHEET TITLE

ELEVATIONS

PRELIMINARY DOCUMENTS

A2

OF 4

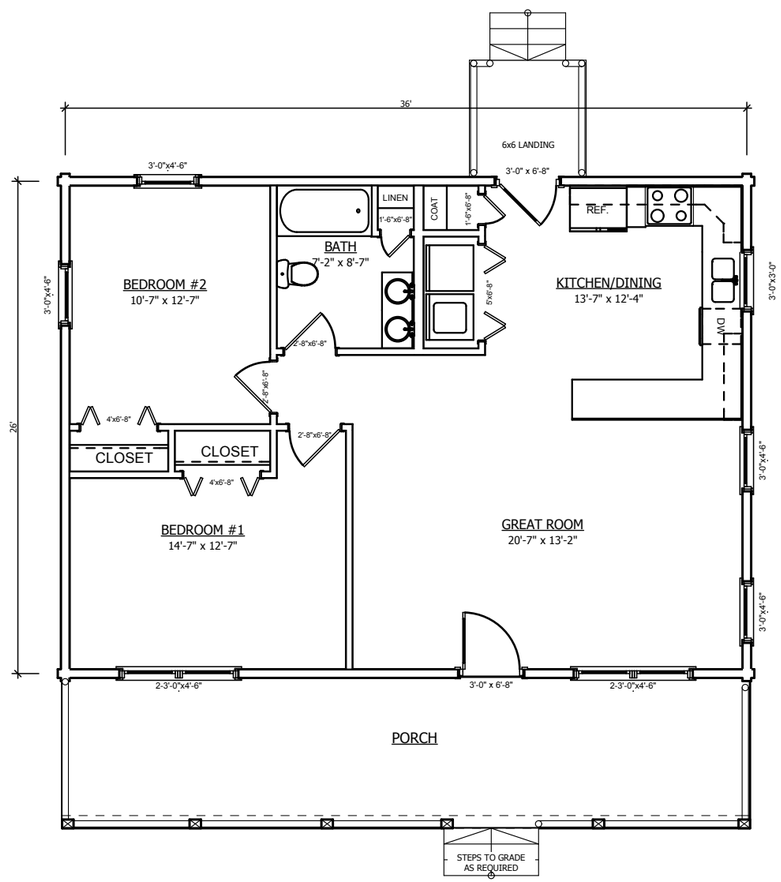

First Floor Plan
SCALE: 1/8" = 1'-0"

Old Hickory
LOG HOMES & CONSTRUCTION, INC.

COMPANY INFORMATION:

OLD HICKORY LOG HOMES, INC.
5881 E. Hwy. 150 Suite 104
DENVER, NC 28037
PHONE: 704-489-8989
FAX: 704-489-8990
WWW.OLDHICKORYLOGHOMES.COM

RESIDENCE OF:

THE COUNTRY CABIN I

SHEET TITLE

FIRST FLOOR PLAN

PRELIMINARY DOCUMENTS

A3

OF 4

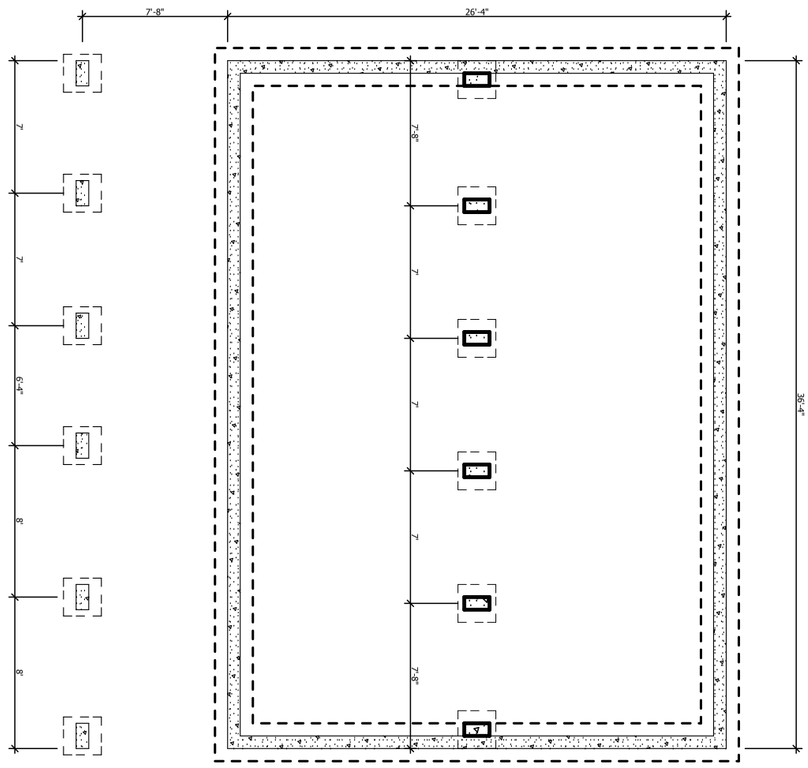

CRAWL SPACE
SCALE: 1/8" = 1'-0"

A4 OF 4	SHEET TITLE FOUNDATION PLAN **PRELIMINARY DOCUMENTS**	RESIDENCE OF: THE COUNTRY CABIN I	COMPANY INFORMATION: OLD HICKORY LOG HOMES, INC. 5881 E. Hwy. 150 Suite 104 DENVER, NC 28037 PHONE: 704-489-8989 FAX: 704-489-8990 WWW.OLDHICKORYLOGHOMES.COM